




SITE PLAN OF THE PROPERTY OWNED BY SH. SAMIN MITTAL & SH. RAMIN MITTAL BOTH ARE S/O SH. PAWAN KUMAR SITUATED AT MC NO. B-30-2185/FPE/5/1, FOCAL POINT EXT., OPPOSITE SURYA POWER, NEAR DEVGAN COMPUTER KANDA, GOBINDGARH ROAD, VILLAGE DHANDARI KHURD, TEHSIL & DISTT. LUDHIANA.

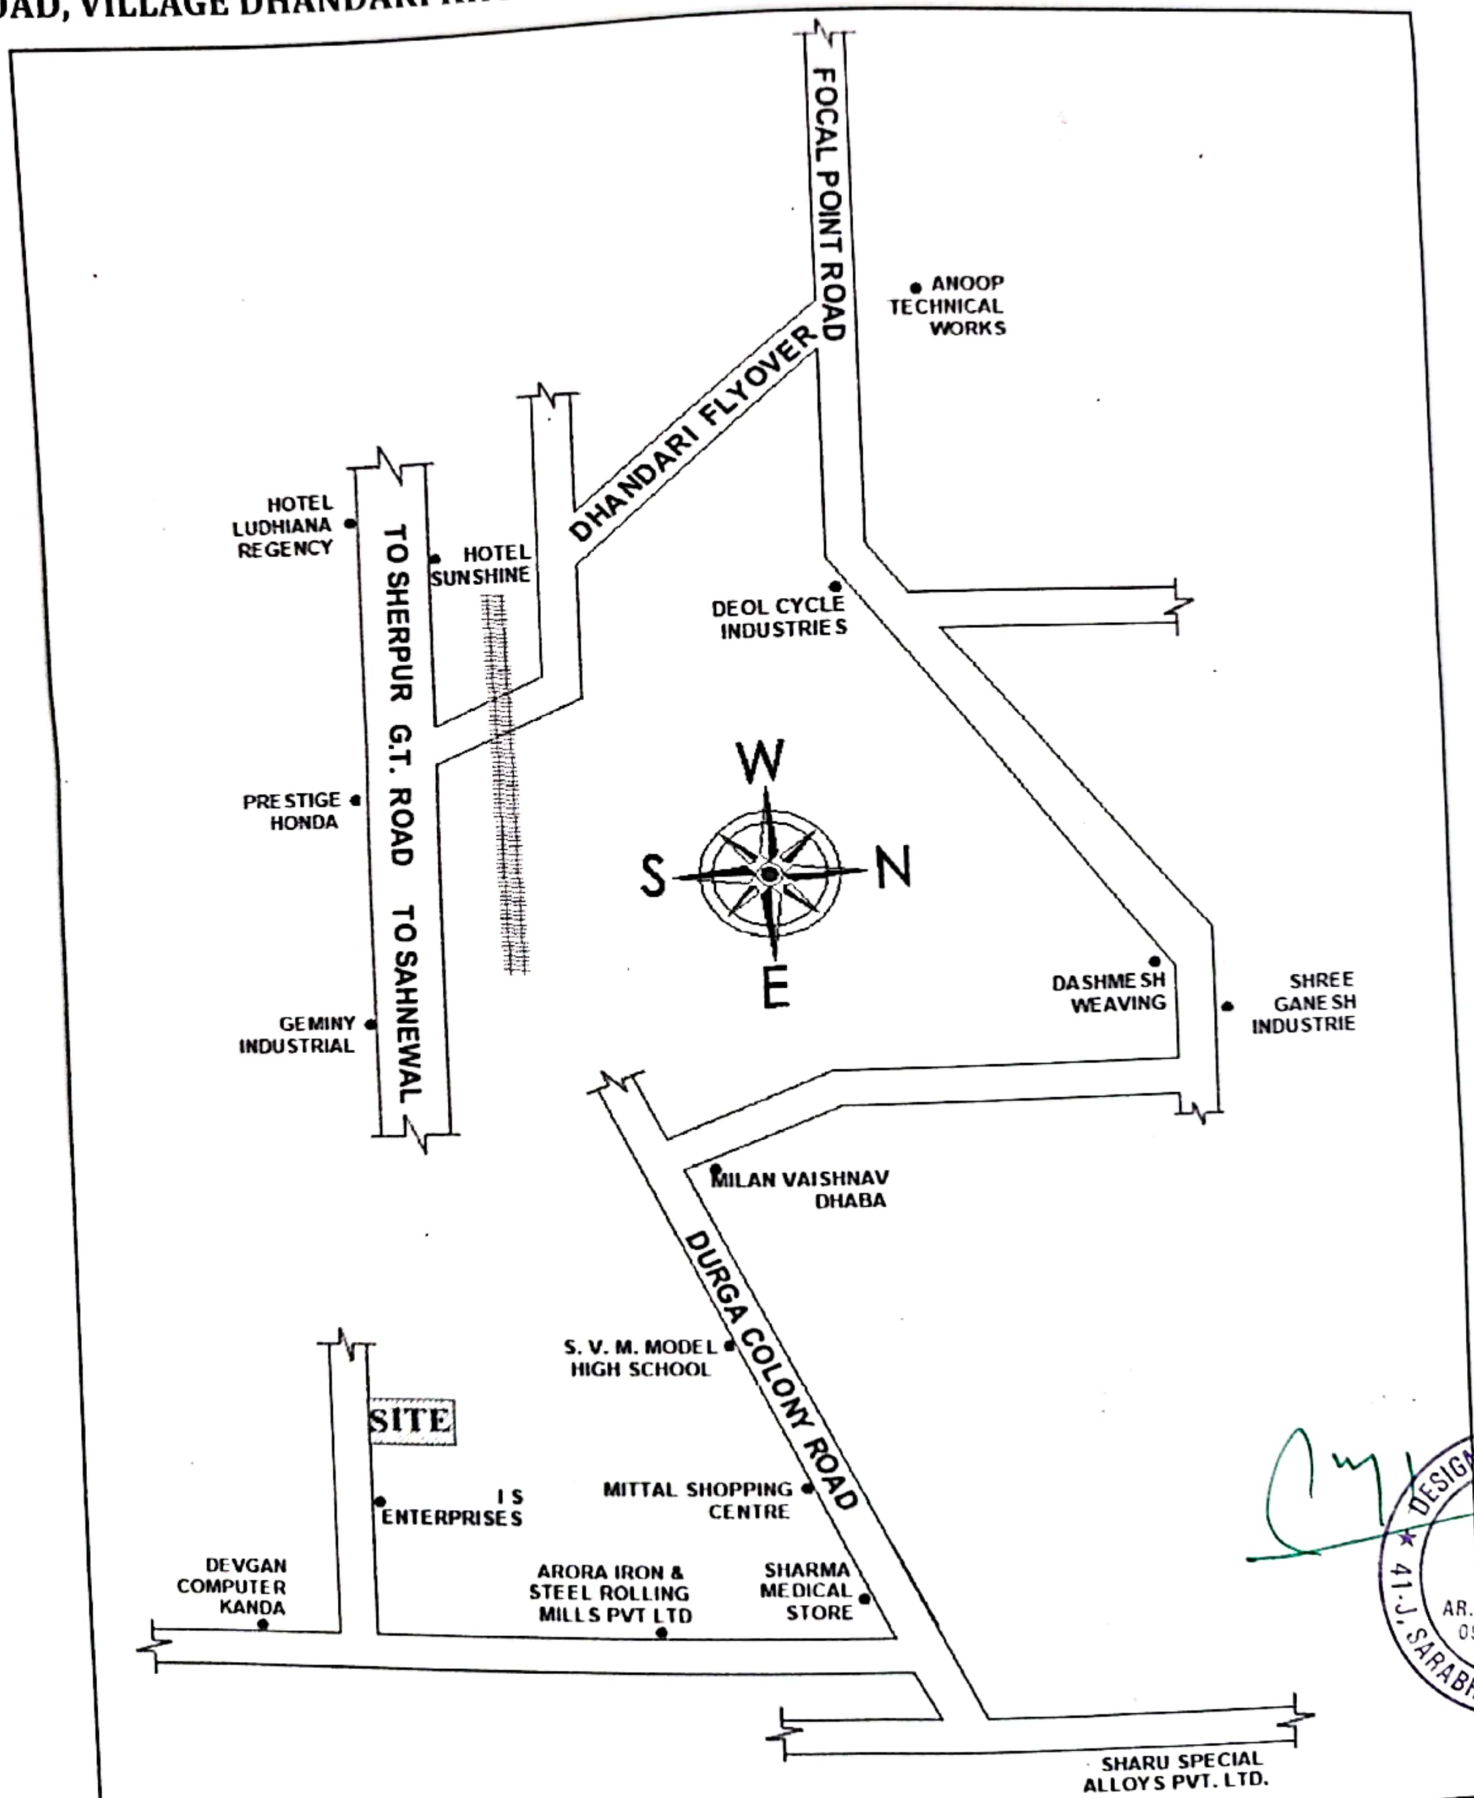

PHOTOGRAPHS OF THE PROPERTY OWNED BY SH. SAMIN MITTAL & SH. RAMIN MITTAL BOTH ARE S/O SH. PAWAN KUMAR SITUATED AT MC NO. B-30-2185/FPE/5/1, FOCAL POINT EXT., OPPOSITE SURYA POWER, NEAR DEVGAN COMPUTER KANDA, GOBINDGARH ROAD, VILLAGE DHANDARI KHURD, TEHSIL & DISTT. LUDHIANA.

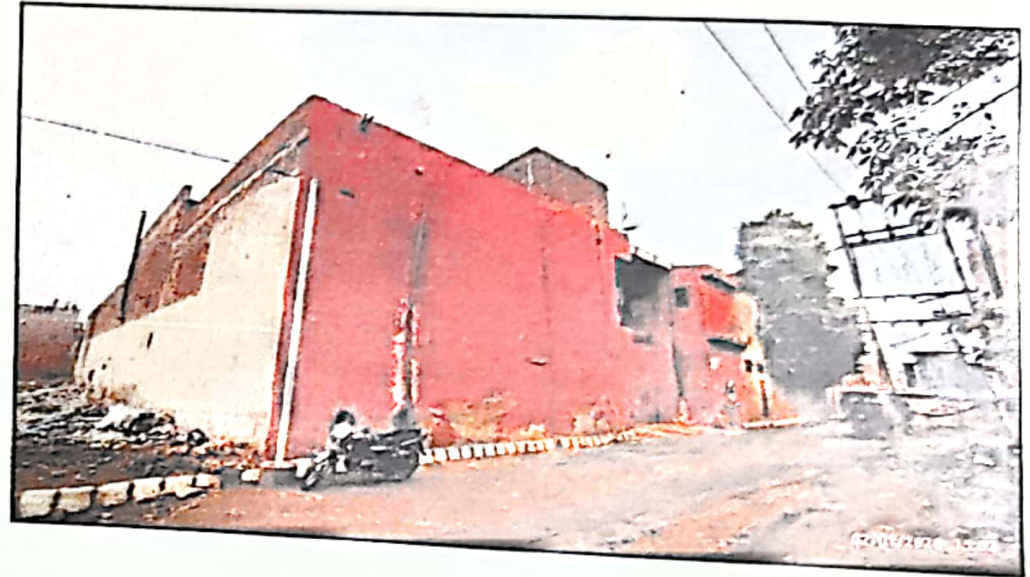

GOOGLE MAP

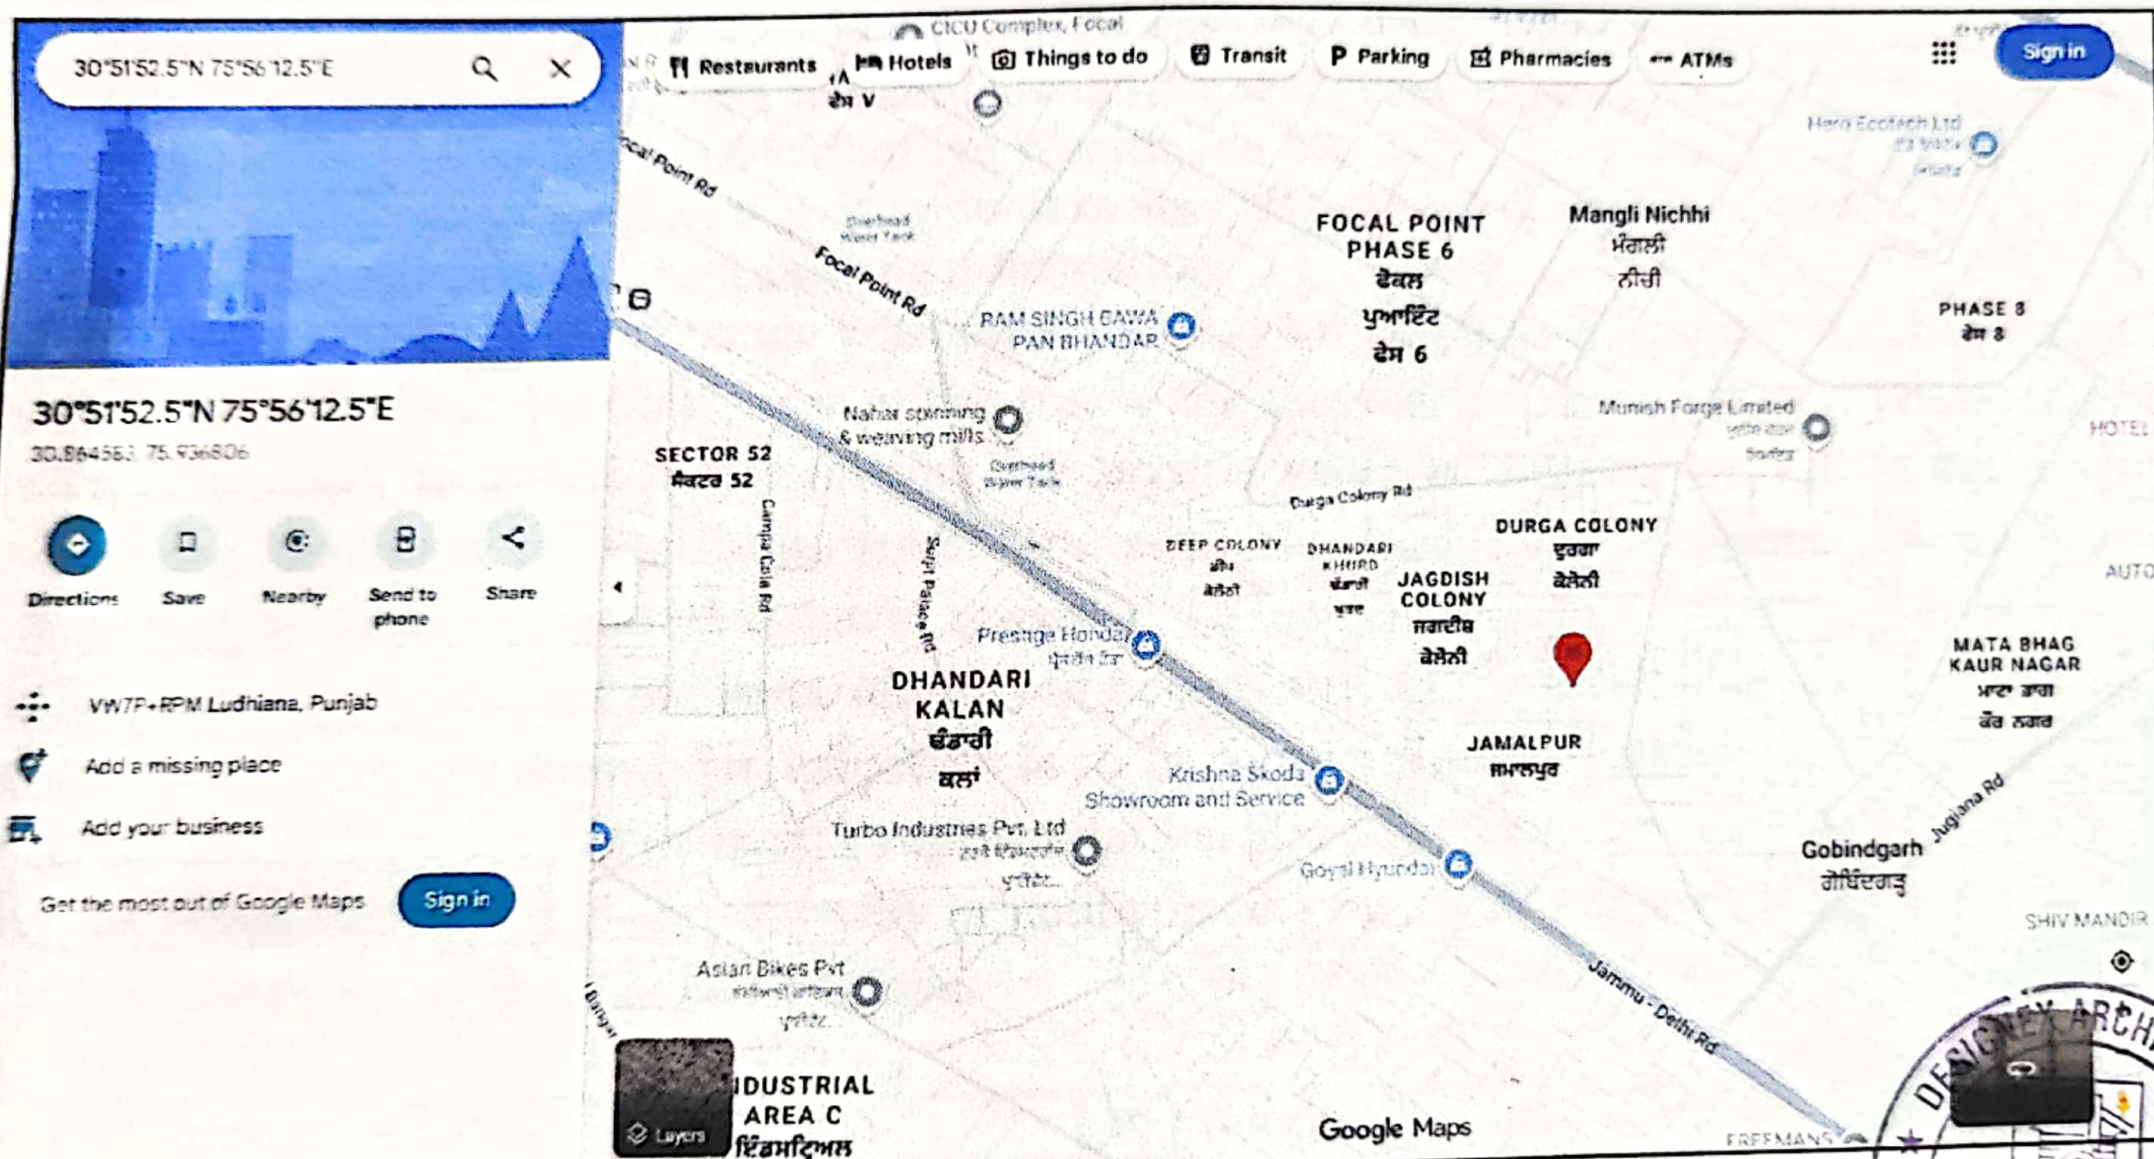

CO-ORDINATES - 30.864583, 75.936806

